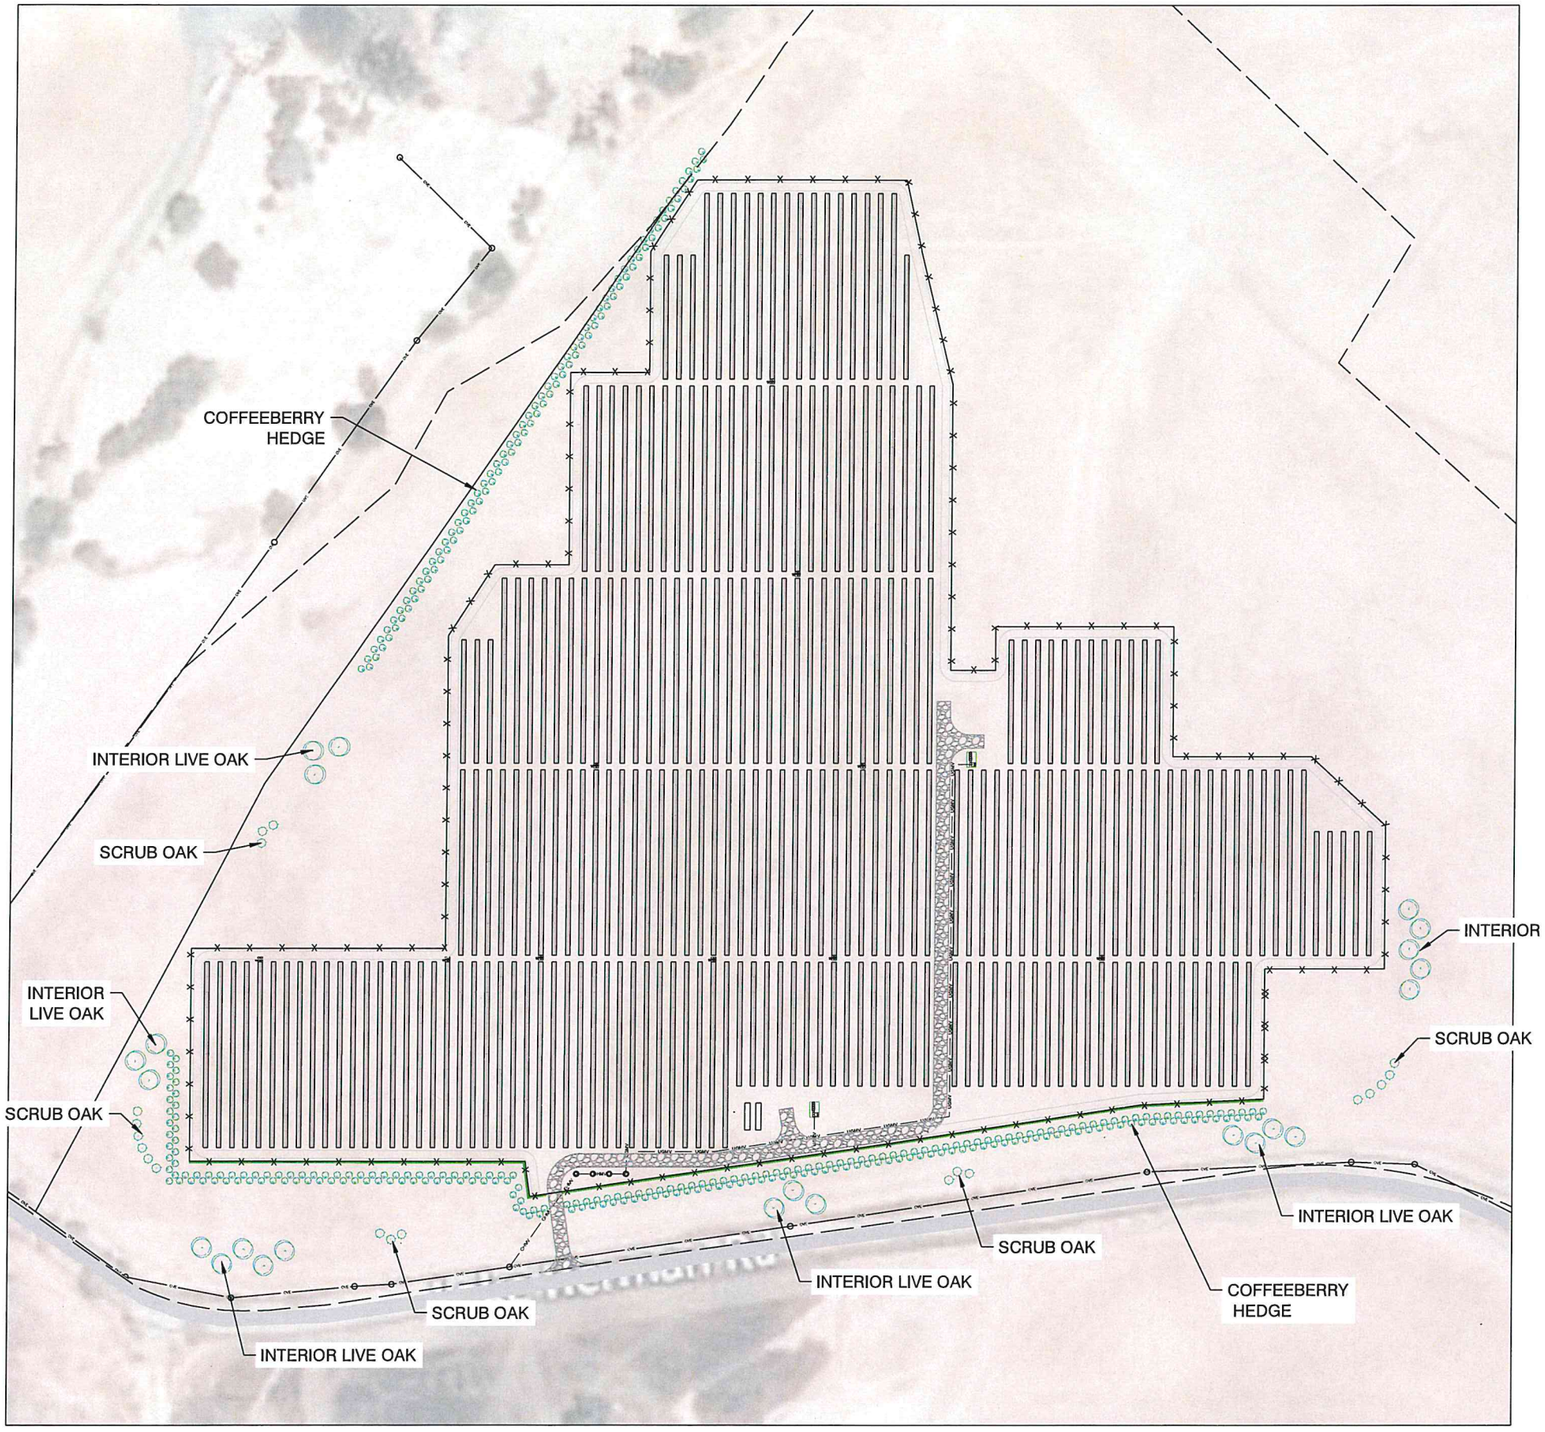

1 PRELIM PLANTING PLAN
SCALE:1"=100'

N

PLANT LIST

Symbol	Latin Name	Common Name	Height	Diameter	Size	Quantity
SHRUBS/PERENNIALS						
FRCAC5	Rhamnus californica	Coffeeberry	2-3meters	2-3meters	5 gal	350
TREES						
QUBE5	Quercus berberidifolia	Scrub Oak	2-7meters	2-5meters	5 gal	20
QUWI2	Quercus wislizeni	Interior Live Oak	5-15meters	3-10meters	5 gal	23

PLANT PALETTE

SHRUBS/PERENNIALS

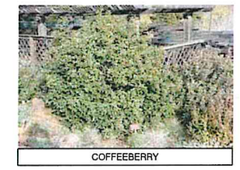

COFFEEBERRY

TREES

SCRUB OAK

INTERIOR LIVE OAK

RECEIVED
MAR 02 2020
CITY OF BENICIA
COMMUNITY DEVELOPMENT

RENEWABLE PROPERTIES

LAKE HERMAN SOLAR

LAKE HERMAN RD,
BENICIA, CA 94510, USA

LAT: 38.097075°
LON: -122.141678°

REV. NO	DESCRIPTION	DATE
0	FOR UTILITY APPLICATION	02/21/20

SHEET TITLE:

LANDSCAPE PLAN

DRAWING NO.:

PV-103

DRAWN BY: LR

REVIEWED BY:

DATE: 02/21/20

SCALE: AS SHOWN

PROJECT NO.: